Plat 533

FINAL PLAT
NELSEN BUSINESS PARK
PART OF THE N1/2 NE1/4 AND THE EAST 10.01 ACRES OF THE NE1/4 NW1/4 SECTION 30, TOWNSHIP 17 NORTH, RANGE 9 EAST OF THE SIXTH P.M. DODGE COUNTY, NEBRASKA

FILED
2004 SEP 24 PM 3:20
BOOK 2004-1 PAGE 7335

LEGAL DESCRIPTION:

PART OF THE NORTH HALF OF THE NORTHEAST QUARTER AND THE EAST 10.01 ACRES OF THE NORTHEAST QUARTER OF THE NORTHWEST QUARTER, ALL IN SECTION 30, TOWNSHIP 17 NORTH, RANGE 9 EAST OF THE SIXTH P.M., DODGE COUNTY, NEBRASKA, BEING DESCRIBED AS FOLLOWS:

COMMENCING AT THE NORTHEAST CORNER OF SAID SECTION 30; THENCE S89°59'44"W (ASSUMED BEARING) ON THE NORTH LINE OF SAID NORTH HALF NORTHEAST QUARTER, A DISTANCE OF 648.91 FEET TO A POINT ON THE WEST RIGHT-OF-WAY LINE OF U.S. HIGHWAY NO. 275, SAID POINT BEING THE TRUE POINT OF BEGINNING; THENCE CONTINUING S89°59'44"W ON SAID NORTH LINE, A DISTANCE OF 1066.20 FEET TO THE NORTHWEST CORNER OF SAID NORTH HALF NORTHEAST QUARTER; THENCE S89°57'56"W ON THE NORTH LINE OF SAID NORTHWEST QUARTER, A DISTANCE OF 331.35 FEET; THENCE S00°36'03"W ON A LINE PARALLEL WITH THE EAST LINE OF SAID NORTHEAST QUARTER OF THE NORTHWEST QUARTER, A DISTANCE OF 331.35 FEET; THENCE S00°36'03"W ON THE SOUTH LINE OF SAID NORTHEAST QUARTER OF THE NORTHWEST QUARTER, A DISTANCE OF 1316.24 FEET TO A POINT ON THE SOUTH LINE OF SAID NORTHEAST QUARTER OF THE NORTHWEST QUARTER, SAID POINT BEING 331.35 FEET TO THE SOUTHWEST CORNER OF SAID NORTH HALF NORTHEAST QUARTER ON SAID SOUTH LINE, A DISTANCE OF 2306.40 FEET TO A POINT ON THE WEST RIGHT-OF-WAY LINE OF U.S. HIGHWAY NO. 275; THENCE N01°19'44"E ON SAID WEST RIGHT-OF-WAY LINE, A DISTANCE OF 1299.51 FEET; THENCE S89°59'44"E ON SAID WEST RIGHT-OF-WAY LINE, A DISTANCE OF 334.51 FEET; THENCE N89°16'44"E ON SAID WEST RIGHT-OF-WAY LINE, A DISTANCE OF 33.00 FEET TO THE TRUE POINT OF BEGINNING, CONTAINING 79.90 ACRES, MORE OR LESS.

CITY OF FREMONT PLANNING COMMISSION APPROVAL

THIS PLAT OF "NELSEN BUSINESS PARK" HAS BEEN SUBMITTED TO, AND APPROVED BY THE CITY OF FREMONT PLANNING COMMISSION, AND IS HEREBY TRANSMITTED TO THE CITY COUNCIL OF FREMONT, NEBRASKA, WITH THE RECOMMENDATION THAT THIS PLAT BE APPROVED AS PROPOSED.

DATED THIS 13 DAY OF September 2004

CITY OF FREMONT PLANNING COMMISSION:

CHAIRPERSON

SECRETARY

FREMONT CITY COUNCIL APPROVAL

THIS PLAT AND THE DEDICATIONS SHOWN ON THIS PLAT ARE HEREBY ACCEPTED BY THE FREMONT CITY COUNCIL, DODGE COUNTY, NEBRASKA, THIS 21st DAY OF September 2004

MAYOR

CITY CLERK

DODGE COUNTY REGISTER OF DEEDS CERTIFICATION

STATE OF NEBRASKA, COUNTY OF DODGE, ss:

THIS IS TO CERTIFY THAT THIS PLAT AND DEDICATIONS SHOWN ON THIS PLAT WERE FILED FOR RECORD IN THE REGISTER OF DEEDS OFFICE ON THIS ____ DAY OF ____, 200__ AT ____ O'CLOCK, AND IS DULY RECORDED.

REGISTER OF DEEDS

DEPUTY

SCALE: 1" = 100'

0' 50' 100' 200'

LEGEND

- MONUMENT FOUND (AS NOTED, 5/8" REBAR STAMPED "LS 498", UNLESS NOTED OTHERWISE)
- MONUMENT SET (5/8" X 36" REBAR WITH PLASTIC CAP STAMPED LS 498)
- (R) RECORD DISTANCE
- (D) DEEDED DISTANCE
- (M) MEASURED DISTANCE

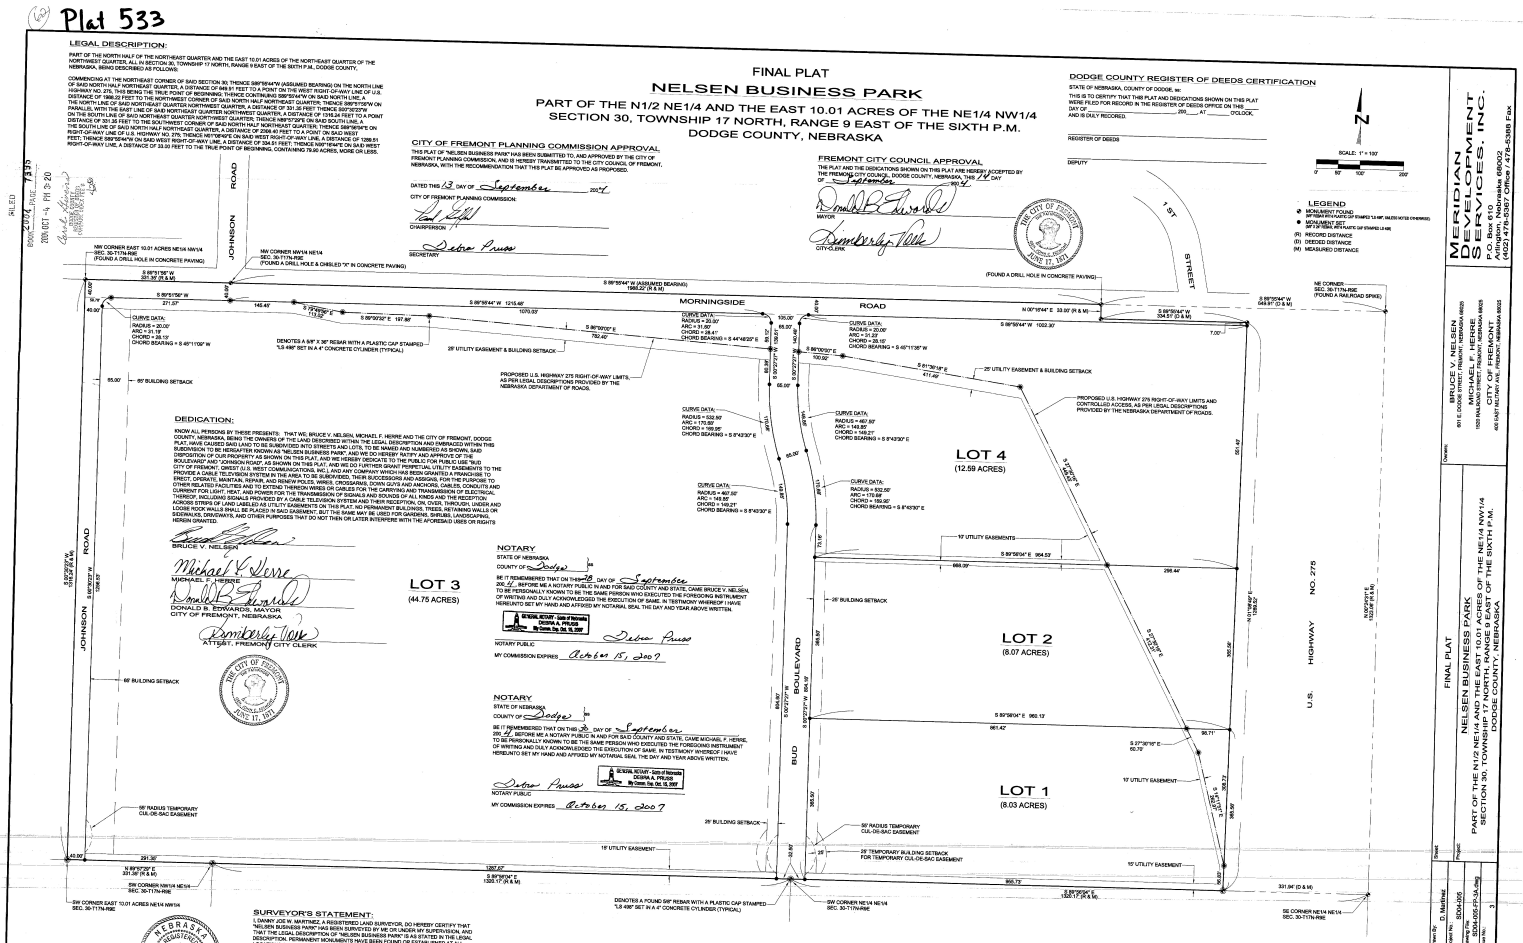
JOHNSON ROAD
MORNINGSIDE ROAD
1 ST STREET
BUD BOULEVARD
U.S. HIGHWAY NO. 275
NW CORNER EAST 10.01 ACRES NE1/4 NW1/4 SEC. 30-17N-R9E (FOUND A DRILL HOLE IN CONCRETE PAVING)
NW CORNER NW1/4 NE1/4 SEC. 30-17N-R9E (FOUND A DRILL HOLE & CHISLED "X" IN CONCRETE PAVING)
NE CORNER SEC. 30-17N-R9E (FOUND A RAILROAD SPIKE)
SW CORNER NW1/4 NE1/4 SEC. 30-17N-R9E
SW CORNER EAST 10.01 ACRES NE1/4 NW1/4 SEC. 30-17N-R9E
SW CORNER NE1/4 NE1/4 SEC. 30-17N-R9E
SE CORNER NE1/4 NE1/4 SEC. 30-17N-R9E
S 89°59'44" W (ASSUMED BEARING) 1066.20' (R & M)
S 89°57'56" W 271.27'
S 89°59'44" W 1215.48'
S 89°59'44" W 1070.03'
S 89°59'44" W 145.45'
S 89°59'44" W 1322.30'
S 89°59'44" W 1002.30'
S 89°59'44" W 334.51' (R & M)
N 00°19'44" E 33.00' (R & M)
S 89°59'44" W 648.91' (D & M)
331.94' (D & M)
1307.67'
1305.17' (R & M)
S 89°59'04" E 1305.17' (R & M)
S 89°59'04" E 964.57'
S 89°59'04" E 665.12'
S 89°59'04" E 661.42'
S 89°59'04" E 665.73'
N 89°59'04" E 291.36'
N 89°57'27" W 1308.28'
S 00°36'03" W 1308.28'
N 00°36'03" E 1322.24' (R & M)
S 01°36'18" E 417.20'
S 27°36'18" E 95.70'
S 27°36'18" E 95.70'
S 01°36'18" E 417.20'
S 01°36'18" E 417.20'
S 01°36'18" E 417.20