Plat 562

FILED
BOOK 2009 PAGE 545
2009 FEB 11 PM 2:46
Carol Lueders
DODGE COUNTY, NEBRASKA
COUNTY CLERK
DEPUTY FEE/TEES $10

PROPOSED PLANNED DEVELOPMENT
EASEMENT DEDICATION PLAT

REVISED PER CITY REQUIREMENTS
REVISION DATE: 1/5/2009

LEGEND
- STORM SEWER
- STORM GRATE
- CURB INLET
- STORM MANHOLE
- SANITARY SEWER
- WATER MAIN
- FIRE HYDRANT
- PROPOSED GROUND SIGN
- DRAINAGE DIVIDE
- EXISTING LOT LINE
- PROPOSED TOP SLAB ELEV
- PRIVATE ROAD EASEMENT
- PRIVATE STORM SEWER EASEMENT
- PUBLIC UTILITY EASEMENT
- FOUND MONUMENT
- OT OPEN TOP PIPE
- A ACTUAL DISTANCE
- R RECORDED DISTANCE
- P PLATTED DISTANCE

LEGAL DESCRIPTIONS:

PARCEL A: THE NORTH 152.00 FEET OF LOT 1, BLOCK 3, RODAMAR ADDITION TO THE CITY OF FREMONT, DODGE COUNTY, NEBRASKA.

PARCEL B: THE SOUTH 270.00 FEET OF LOT 1, BLOCK 3, RODAMAR ADDITION TO THE CITY OF FREMONT, DODGE COUNTY, NEBRASKA.

PARCEL C: LOT 1, BLOCK 3, RODAMAR ADDITION TO THE CITY OF FREMONT, DODGE COUNTY, NEBRASKA, EXCEPTING THE NORTH 152.00 FEET THEREOF, AND FURTHER EXCEPTING THE SOUTH 270.00 FEET THEREOF.

EASEMENT DEDICATION

KNOW ALL MEN BY THESE PRESENTS: THAT HEALTH CARE PROFESSIONALS, INC., PATRICK BOOTH, PRESIDENT; OWNER OF THE TRACT OF LAND KNOWN AS LOT 1, BLOCK 3, RODAMAR ADDITION TO THE CITY OF FREMONT, NEBRASKA AS SHOWN AND DESCRIBED HEREON, HEREBY GRANTS THE FOLLOWING PERPETUAL EASEMENTS:

1. UTILITY EASEMENTS ARE GRANTED AT THE LOCATIONS AND TO THE WIDTHS SHOWN HEREON TO ANY PUBLIC OR PRIVATE UTILITY COMPANY, AND FOR THE USE OF ABUTTING PROPERTY OWNERS, FOR THE SOLE PURPOSE OF CONSTRUCTION AND MAINTENANCE OF UTILITY LINES AND PIPES AND DRAINAGE FACILITIES. NO PERMANENT BUILDING OR RETAINING WALL SHALL BE PLACED IN THE ABOVE DESCRIBED UTILITY EASEMENTS, BUT THE SAME MAY BE USED FOR PARKING LOTS, ROADWAYS, LANDSCAPING AND OTHER PURPOSES THAT DO NOT THEN OR LATER INTERFERE WITH THE AFORESAID USES OR RIGHTS HEREIN GRANTED.
2. PRIVATE ROADWAY EASEMENTS ARE GRANTED AT THE LOCATIONS AND TO THE WIDTHS SHOWN HEREON TO PROPERTY OWNERS IN SAID TRACT AND THEIR LEASEES, GUESTS, EMPLOYEES, CONTRACTORS, SERVICE PROVIDERS, LAW ENFORCEMENT AGENCIES AND EMERGENCY SERVICES.
3. PRIVATE STORM SEWER EASEMENTS ARE GRANTED AT THE LOCATIONS AND TO THE WIDTHS SHOWN HEREON TO PROPERTY OWNERS IN SAID TRACT AND THEIR CONTRACTORS AND EMPLOYEES FOR THE CONSTRUCTION AND MAINTENANCE OF DRAINAGE FACILITIES.

IN WITNESS WHEREOF, I DO HEREBY SET MY HAND THE 30th DAY OF January, 2009, A.D.

PATRICK BOOTH, PRESIDENT
FOR: HEALTH CARE PROFESSIONALS, INC.

ACKNOWLEDGMENT

STATE OF NEBRASKA)
ss
COUNTY OF DODGE)

ON THIS 30th DAY OF January, 2009, BEFORE ME, A GENERAL NOTARY PUBLIC, PERSONALLY APPEARED PATRICK BOOTH, PRESIDENT OF HEALTH CARE PROFESSIONALS, INC., WHO IS KNOWN TO ME TO BE THE IDENTICAL PERSON WHOSE NAME APPEARS ON THE FOREGOING DEDICATION, AND WHO HEREBY ACKNOWLEDGES THE SIGNING OF SAID INSTRUMENT TO BE HIS VOLUNTARY ACT AND DEED.

Kathleen A. Burk NOTARY PUBLIC

MY COMMISSION EXPIRES July 29, 2012

GENERAL NOTARY - State of Nebraska
KATHLEEN A. BURK
My Comm. Exp. July 29, 2012

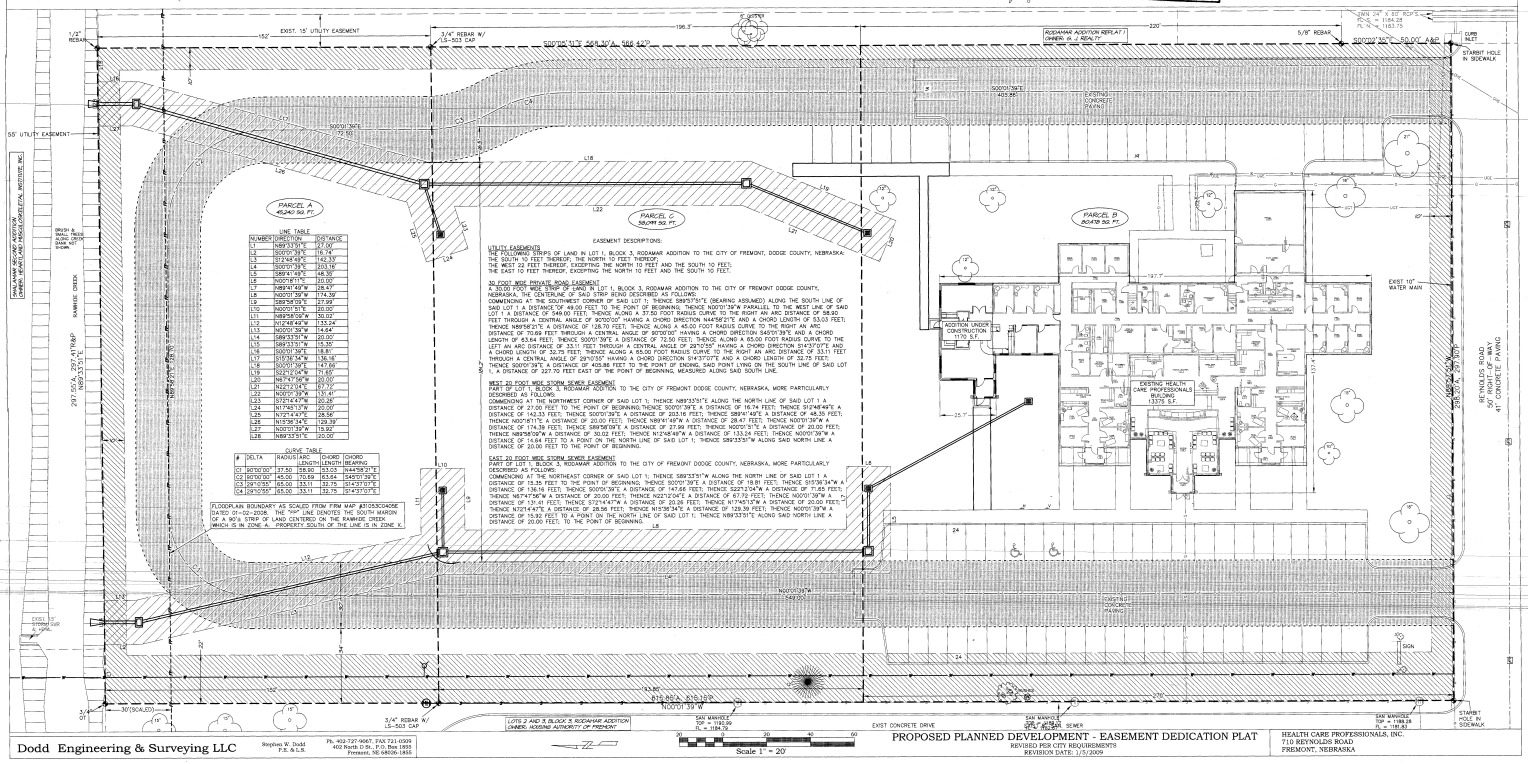
PARCEL A
45,240 SQ. FT.
PARCEL B
80,478 SQ. FT.
PARCEL C
58,098 SQ. FT.
EXIST. 15' UTILITY EASEMENT
3/4" REBAR W/ LS-503 CAP
S00°00'13"E 568.10'A, 566.42'R
1/2" REBAR
5/8" REBAR
S00°00'45"E 50.00' A&R
RODAMAR ADDITION REPLAT 1
OWNER: H. J. REALTY
55' UTILITY EASEMENT
S00°01'39"E 72.60'
EXISTING CONCRETE PAVING
S00°01'39"E 425.85'
ADDITION UNDER CONSTRUCTION 13,700 SQ. FT.
EXISTING HEALTH CARE PROFESSIONALS BUILDING 13,378 S.F.
EXIST 10" WATER MAIN
REYNOLDS ROAD
50' R.O.W.
41' CONCRETE PAVING
N00°01'39"W 425.85'
N00°01'39"W 72.60'
297.55'A, 297.41'R&P
N89°33'51"E
SKARVAD SECOND ADDITION
SKARVAD ADDITIONAL INDUSTRIAL INSTITUTE, INC.
BRUSH & WOOD LINE OF SKARVAD CREEK BANK NOT SHOWN
SKARVAD CREEK
EXIST. 10" WATER MAIN
EXIST. 8" SANITARY SEWER
EXIST. 6" WATER MAIN
EXIST. 8" SANITARY SEWER
EXIST. 4" GAS LINE
EXIST. 6